Modifications executed on the foundations without the consent of GPE which may cause delay during erection will be charged on the Client. The position indicated for the control cabin and the trunking for cables must be observed, because the cable will be supplied on the basis of this drawing. Design and realization of the earthing of the plant is at customer charge.	Remarks: Supply and placement of mandatory warning signs must be done by client according to local regulations. Silos are supplied with filling pipe approx: 2 met above silo base level

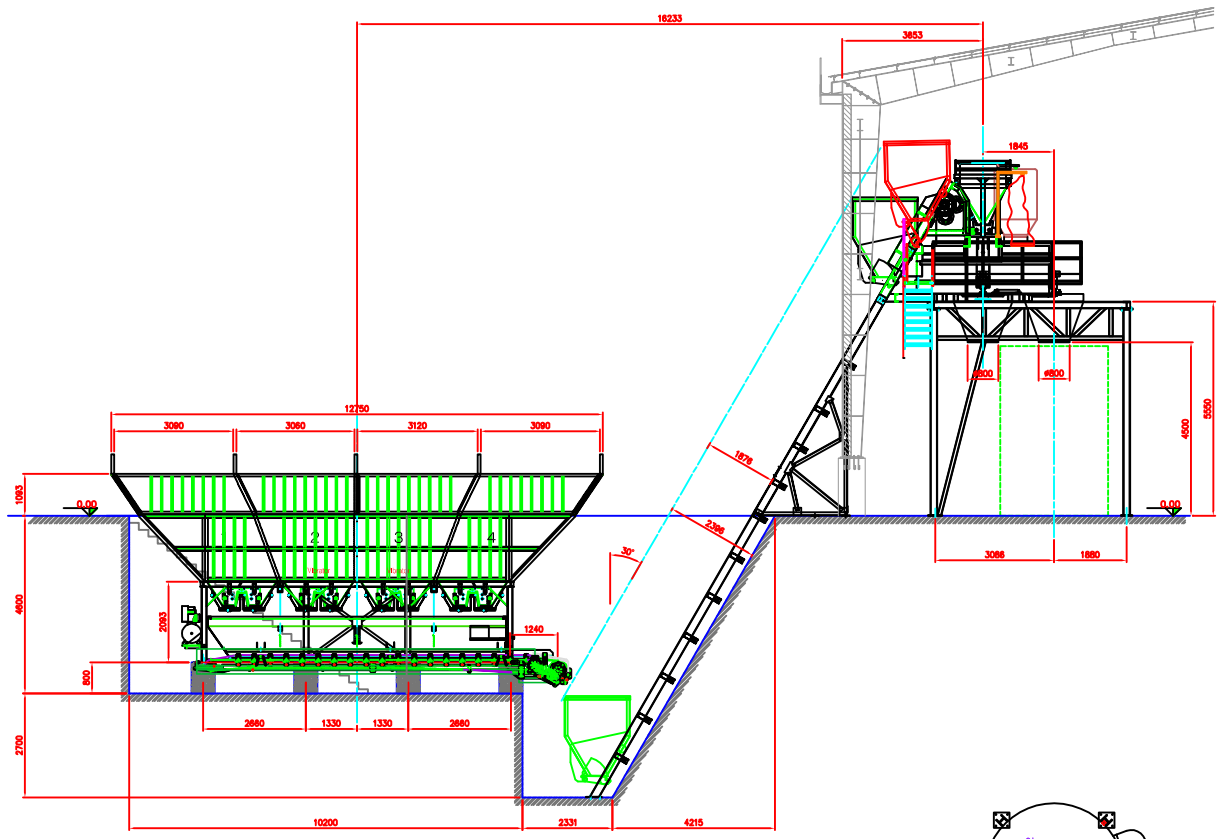

By Customer

All civil works incl foundations base plates cable trays / trenches to be arranged by customer
Electricity & Water connection upto plant input points to be arranged by customer
Control Cabin location must be maintained because cables are ordered for this position.

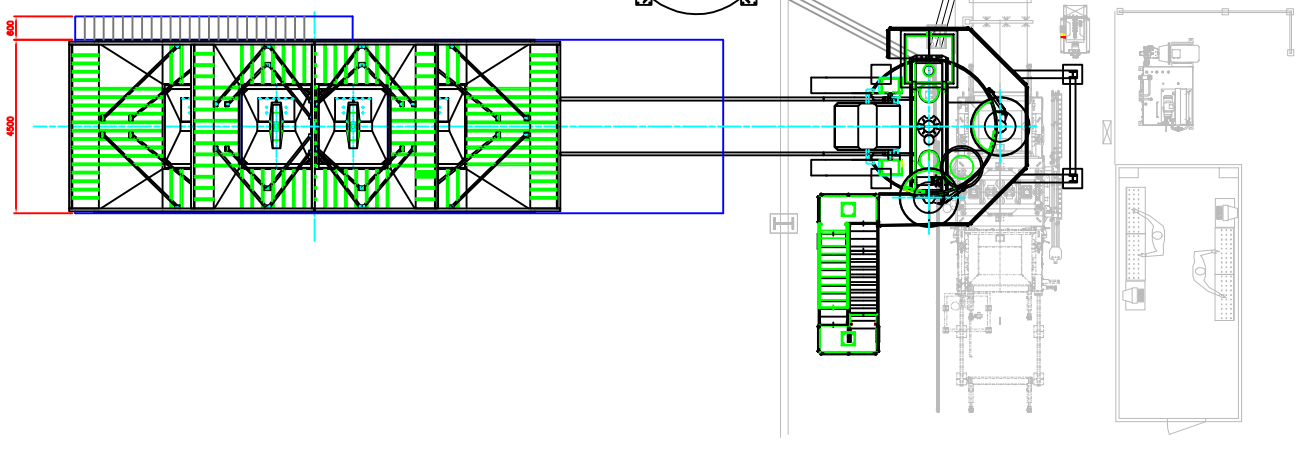

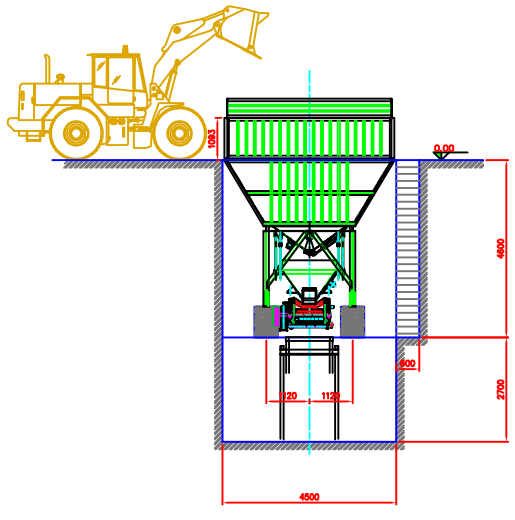

Accepted By:	
Date & Seal	
COLOUR	RAL 5015

GERMAN PLANT EXPERIENCE
P.O. Box 180334, Dubai - U.A.E.
Tel. +971 4 2588000 Fax: +971 4 2588001
http://www.gpegroup.com e-mail: info@gpegroup.com

Customer: AMWAJ
Project: Block Plant
Description: GPE90/4 SKIP
Date: 2012 Name: VV
Scale: NTS
Drawing No. 121124/1 REV.
UNIT: MM