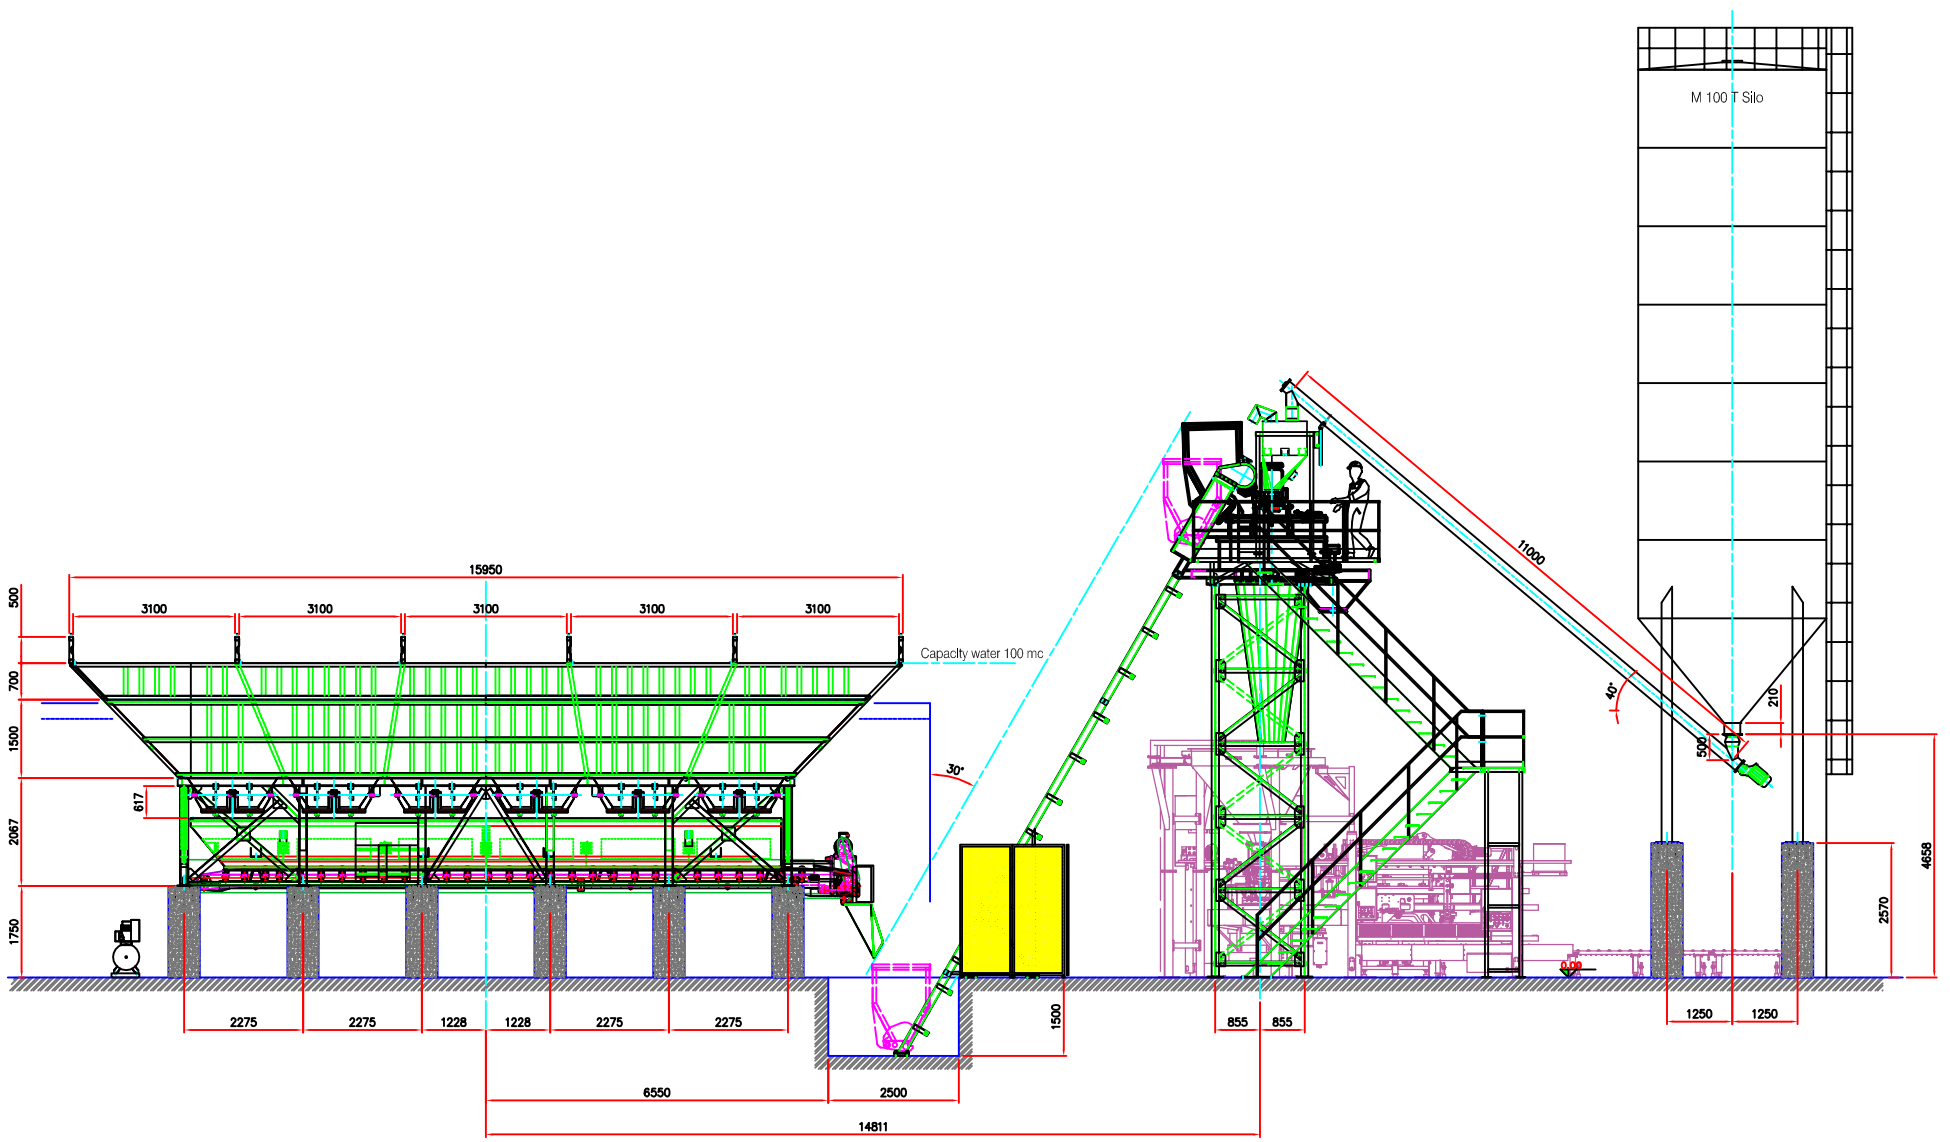

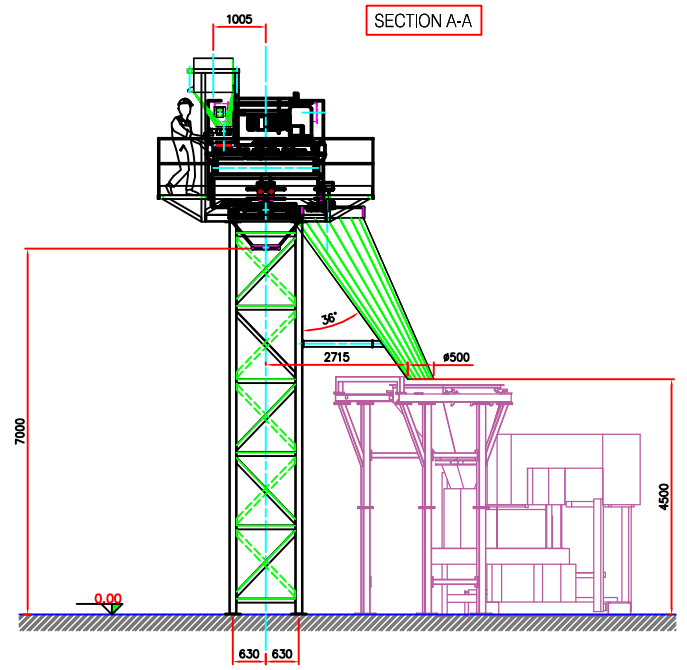

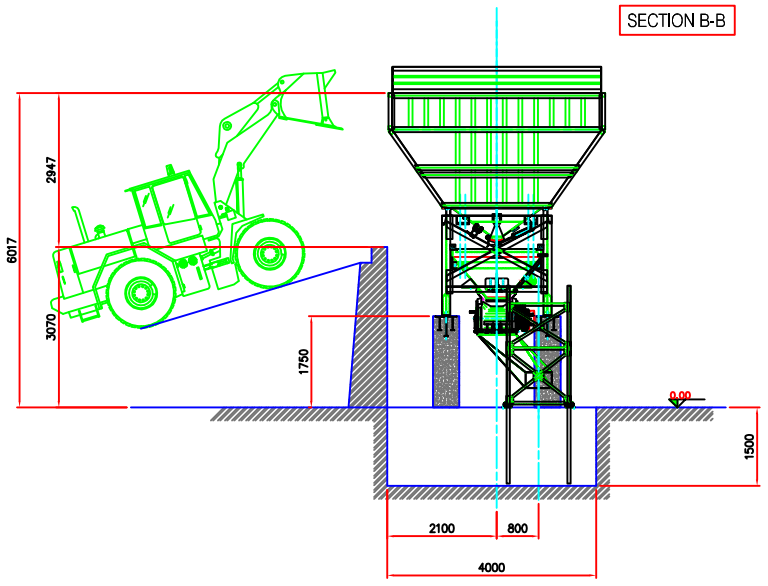

GERMAN PLANT EXPERIENCE

P.O. Box 182314, Dubai- U.A.E.
Tel.: +971 4 2589200 Fax: +971 4 2589201
http://www.gpegroup.com e-mail:info@gpegroup.com

Customer:

Project: GPE-DBX 14267

Description: Plant type GPE MIX 5 compartments mixer P1125/750
Capacity 100 cbm

Date: 22/04/14 Name: Mesbah M.

Scale: 1:50

Drawing No. LY14-022-07 REV.

Unit: mm